LOT LINE ADJUSTMENT BETWEEN LOTS 2 & 3 OF HALL HERITAGE ADDITION

BEARINGS BASED ON RECORD PLAT FILED IN BOOK P.07, PAGE 237.

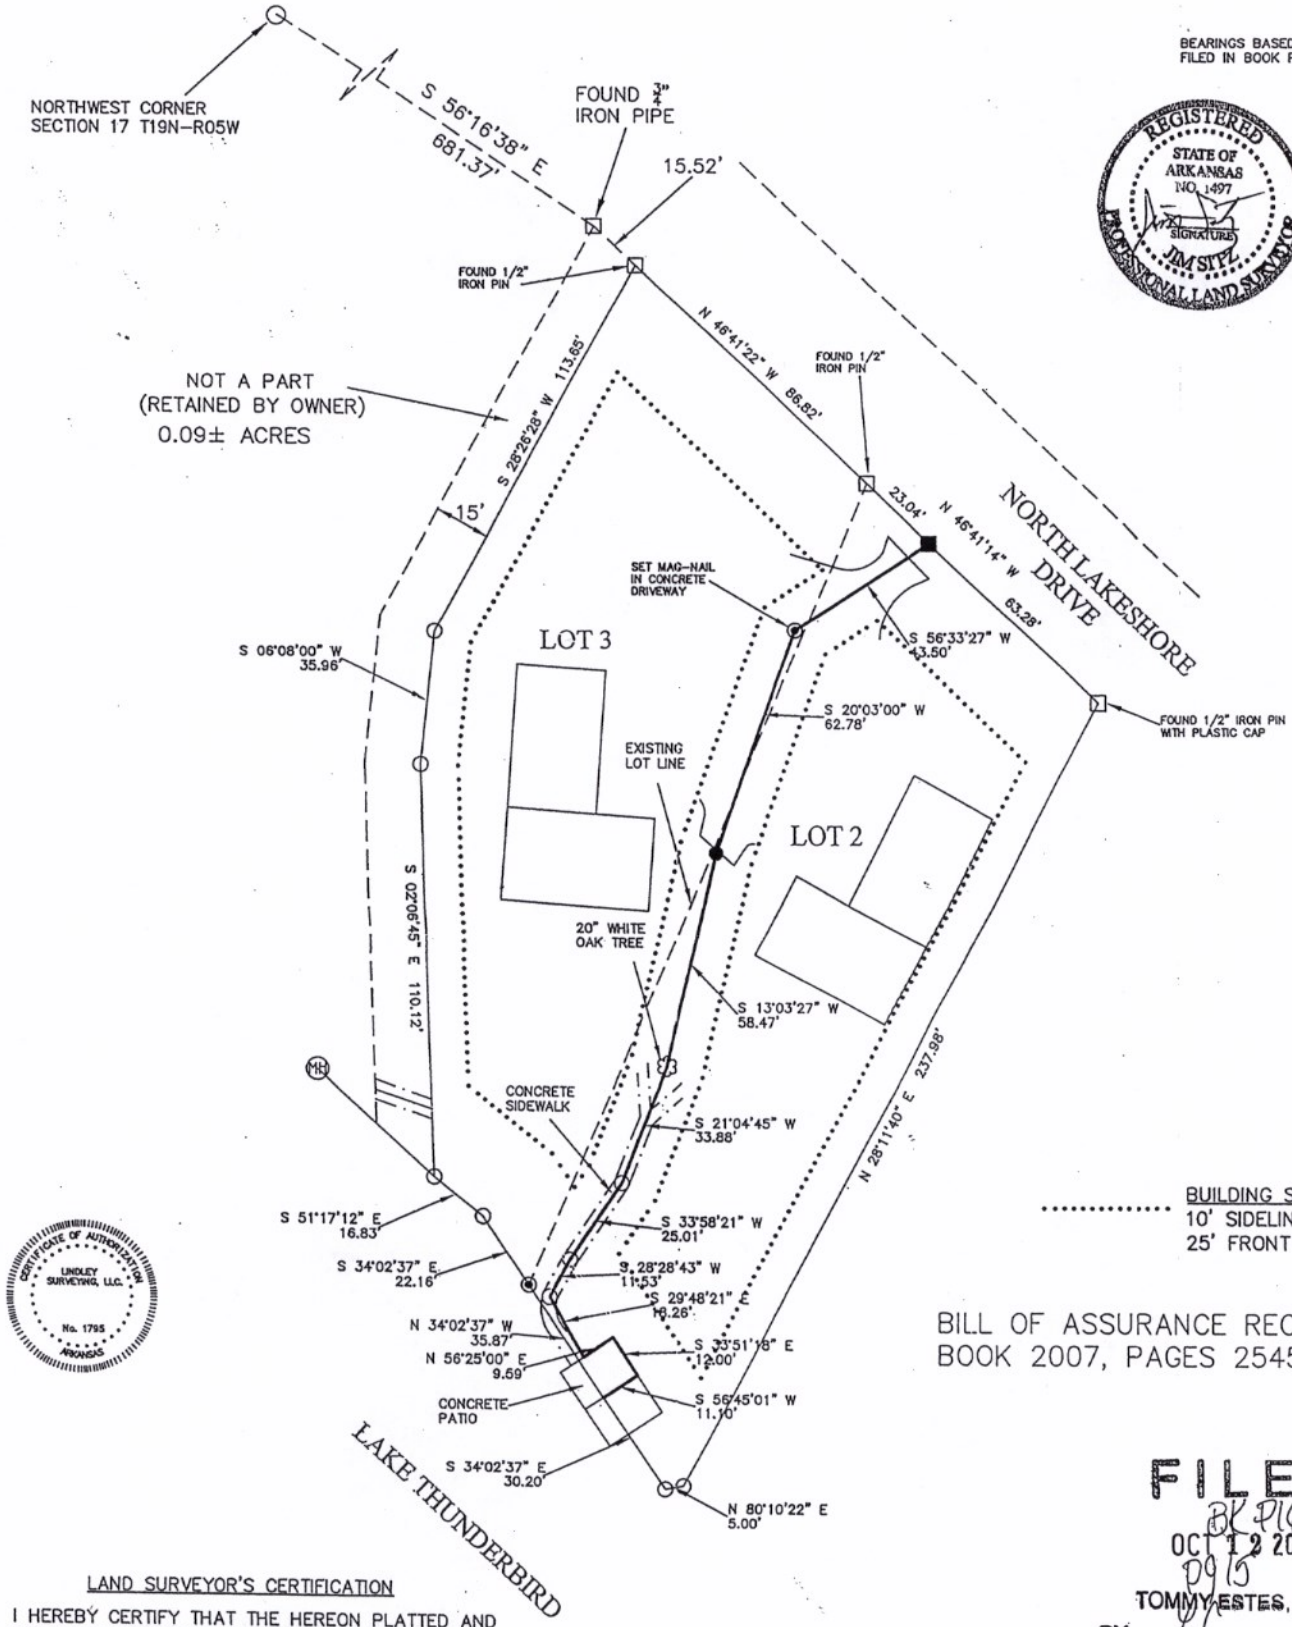

BUILDING SETBACKS
10' SIDELINES
25' FRONT AND BACK

BILL OF ASSURANCE RECORDED BOOK 2007, PAGES 25456-25459.

REGISTERED STATE OF ARKANSAS NO. 1497 SIGNATURE JIM SITZ PROFESSIONAL LAND SURVEYOR

CERTIFICATE OF AUTHORIZATION LINDLEY SURVEYING, LLC. No. 1795 ARKANSAS

FILED
BK P16
OCT 12 2016
09:15
TOMMY ESTES, CLERK
BY _____ D.C.

LAND SURVEYOR'S CERTIFICATION

I HEREBY CERTIFY THAT THE HEREON PLATTED AND DESCRIBED SURVEY WAS COMPLETED UNDER MY SUPERVISION ON THE 16TH DAY OF SEPTEMBER, AND WAS EXECUTED IN ACCORDANCE WITH THE CURRENT ARKANSAS MINIMUM STANDARDS FOR PROPERTY SURVEYS.

40 0 20 40 80