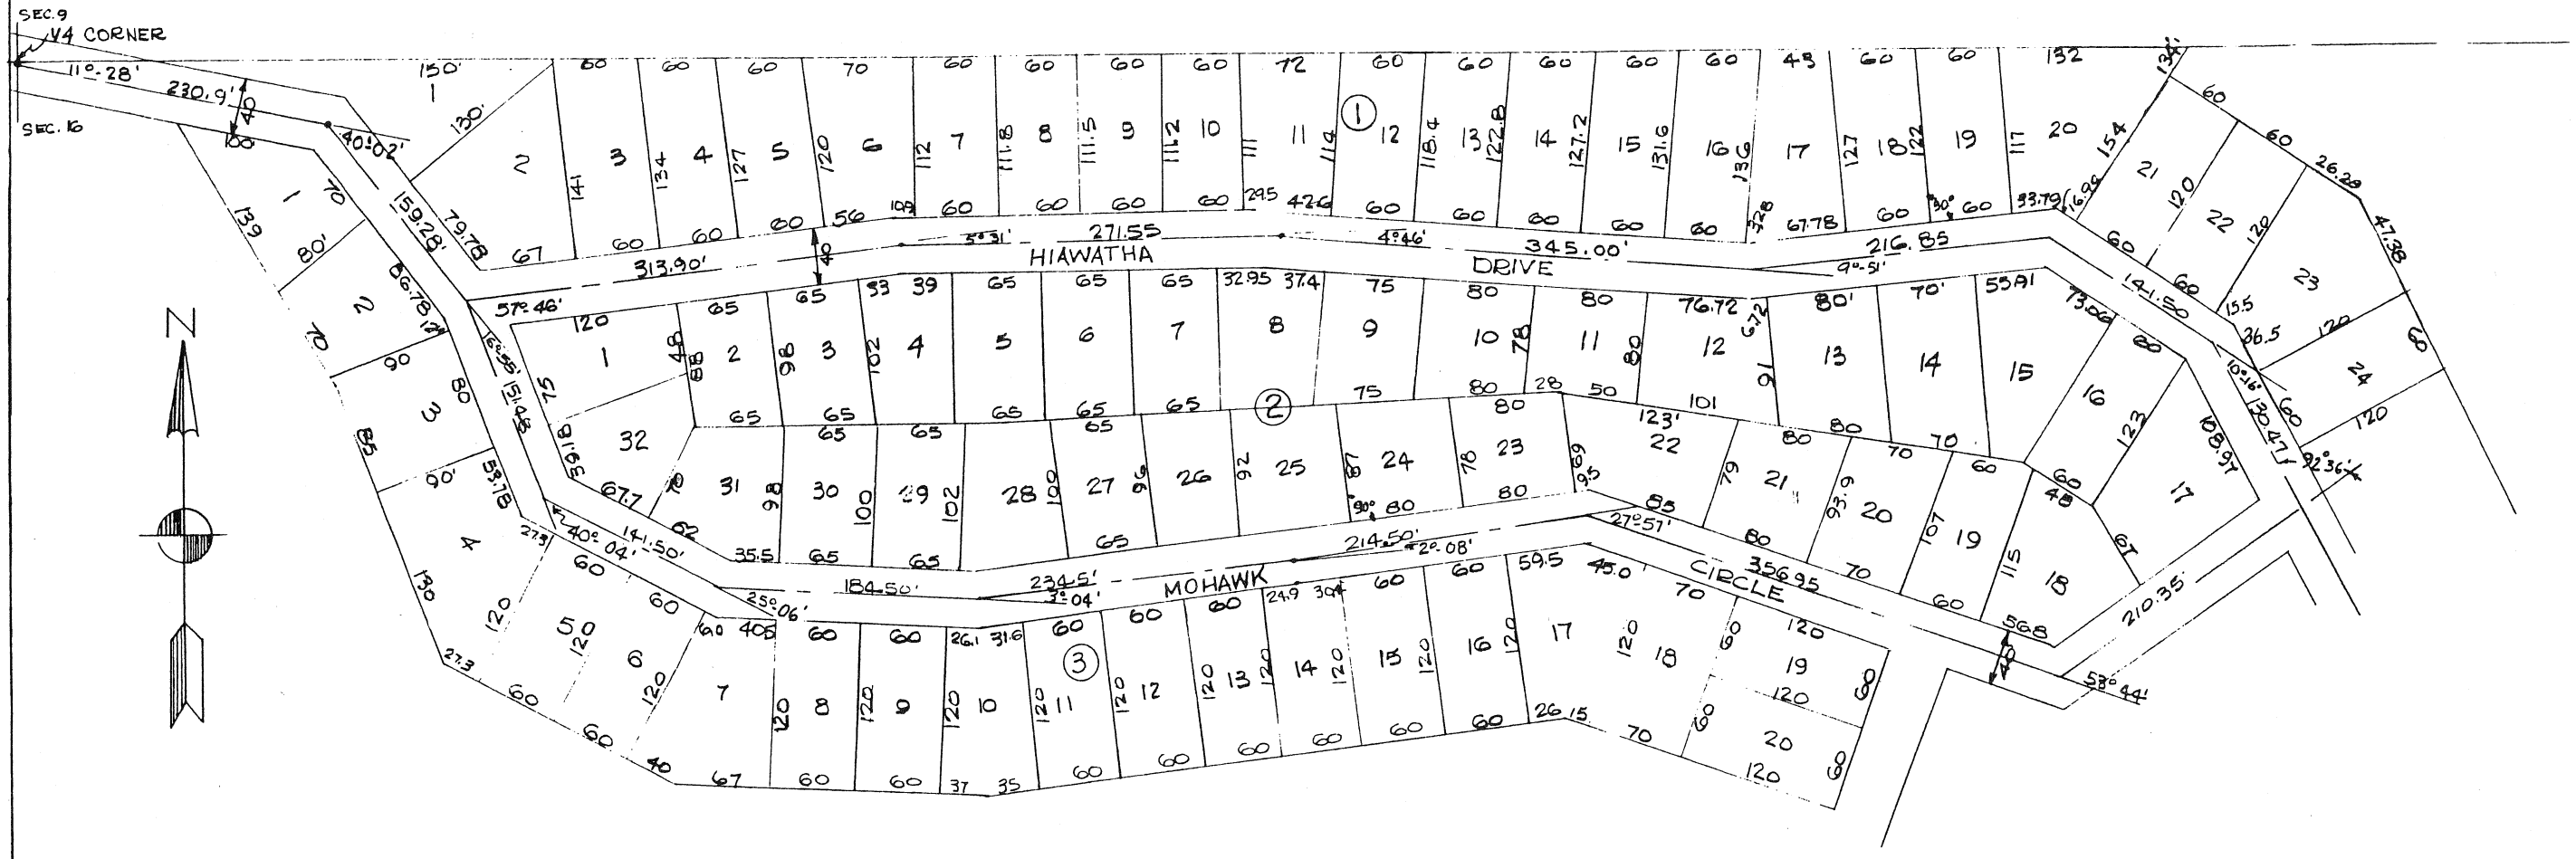

CHEROKEE VILLAGE ADDITION

A FRACTIONAL PART OF THE N½ NW¼ NE¼ & SW¼ NE¼ NE¼ SECTION 16 - T-9-N - R-5-W OF THE 5TH PRINCIPAL MERIDIAN

COPY OF RECORD PLAT

DWN. BY B. SIMPSON DATE 3-27-58	CHEROKEE VILLAGE ADDITION	REVISIONS
CKD BY H.G. DATE 3/27/58	CHEROKEE VILLAGE HARDY ARKANSAS	
APPR'D BY: DATE: SCALE 1" = 100'		
JOB NO 127 SHEET NO	BYRD ENGINEERING COMPANY CONSULTING ENGINEERS WEST MEMPHIS ARKANSAS	DWG. NO. 127-CRP-1