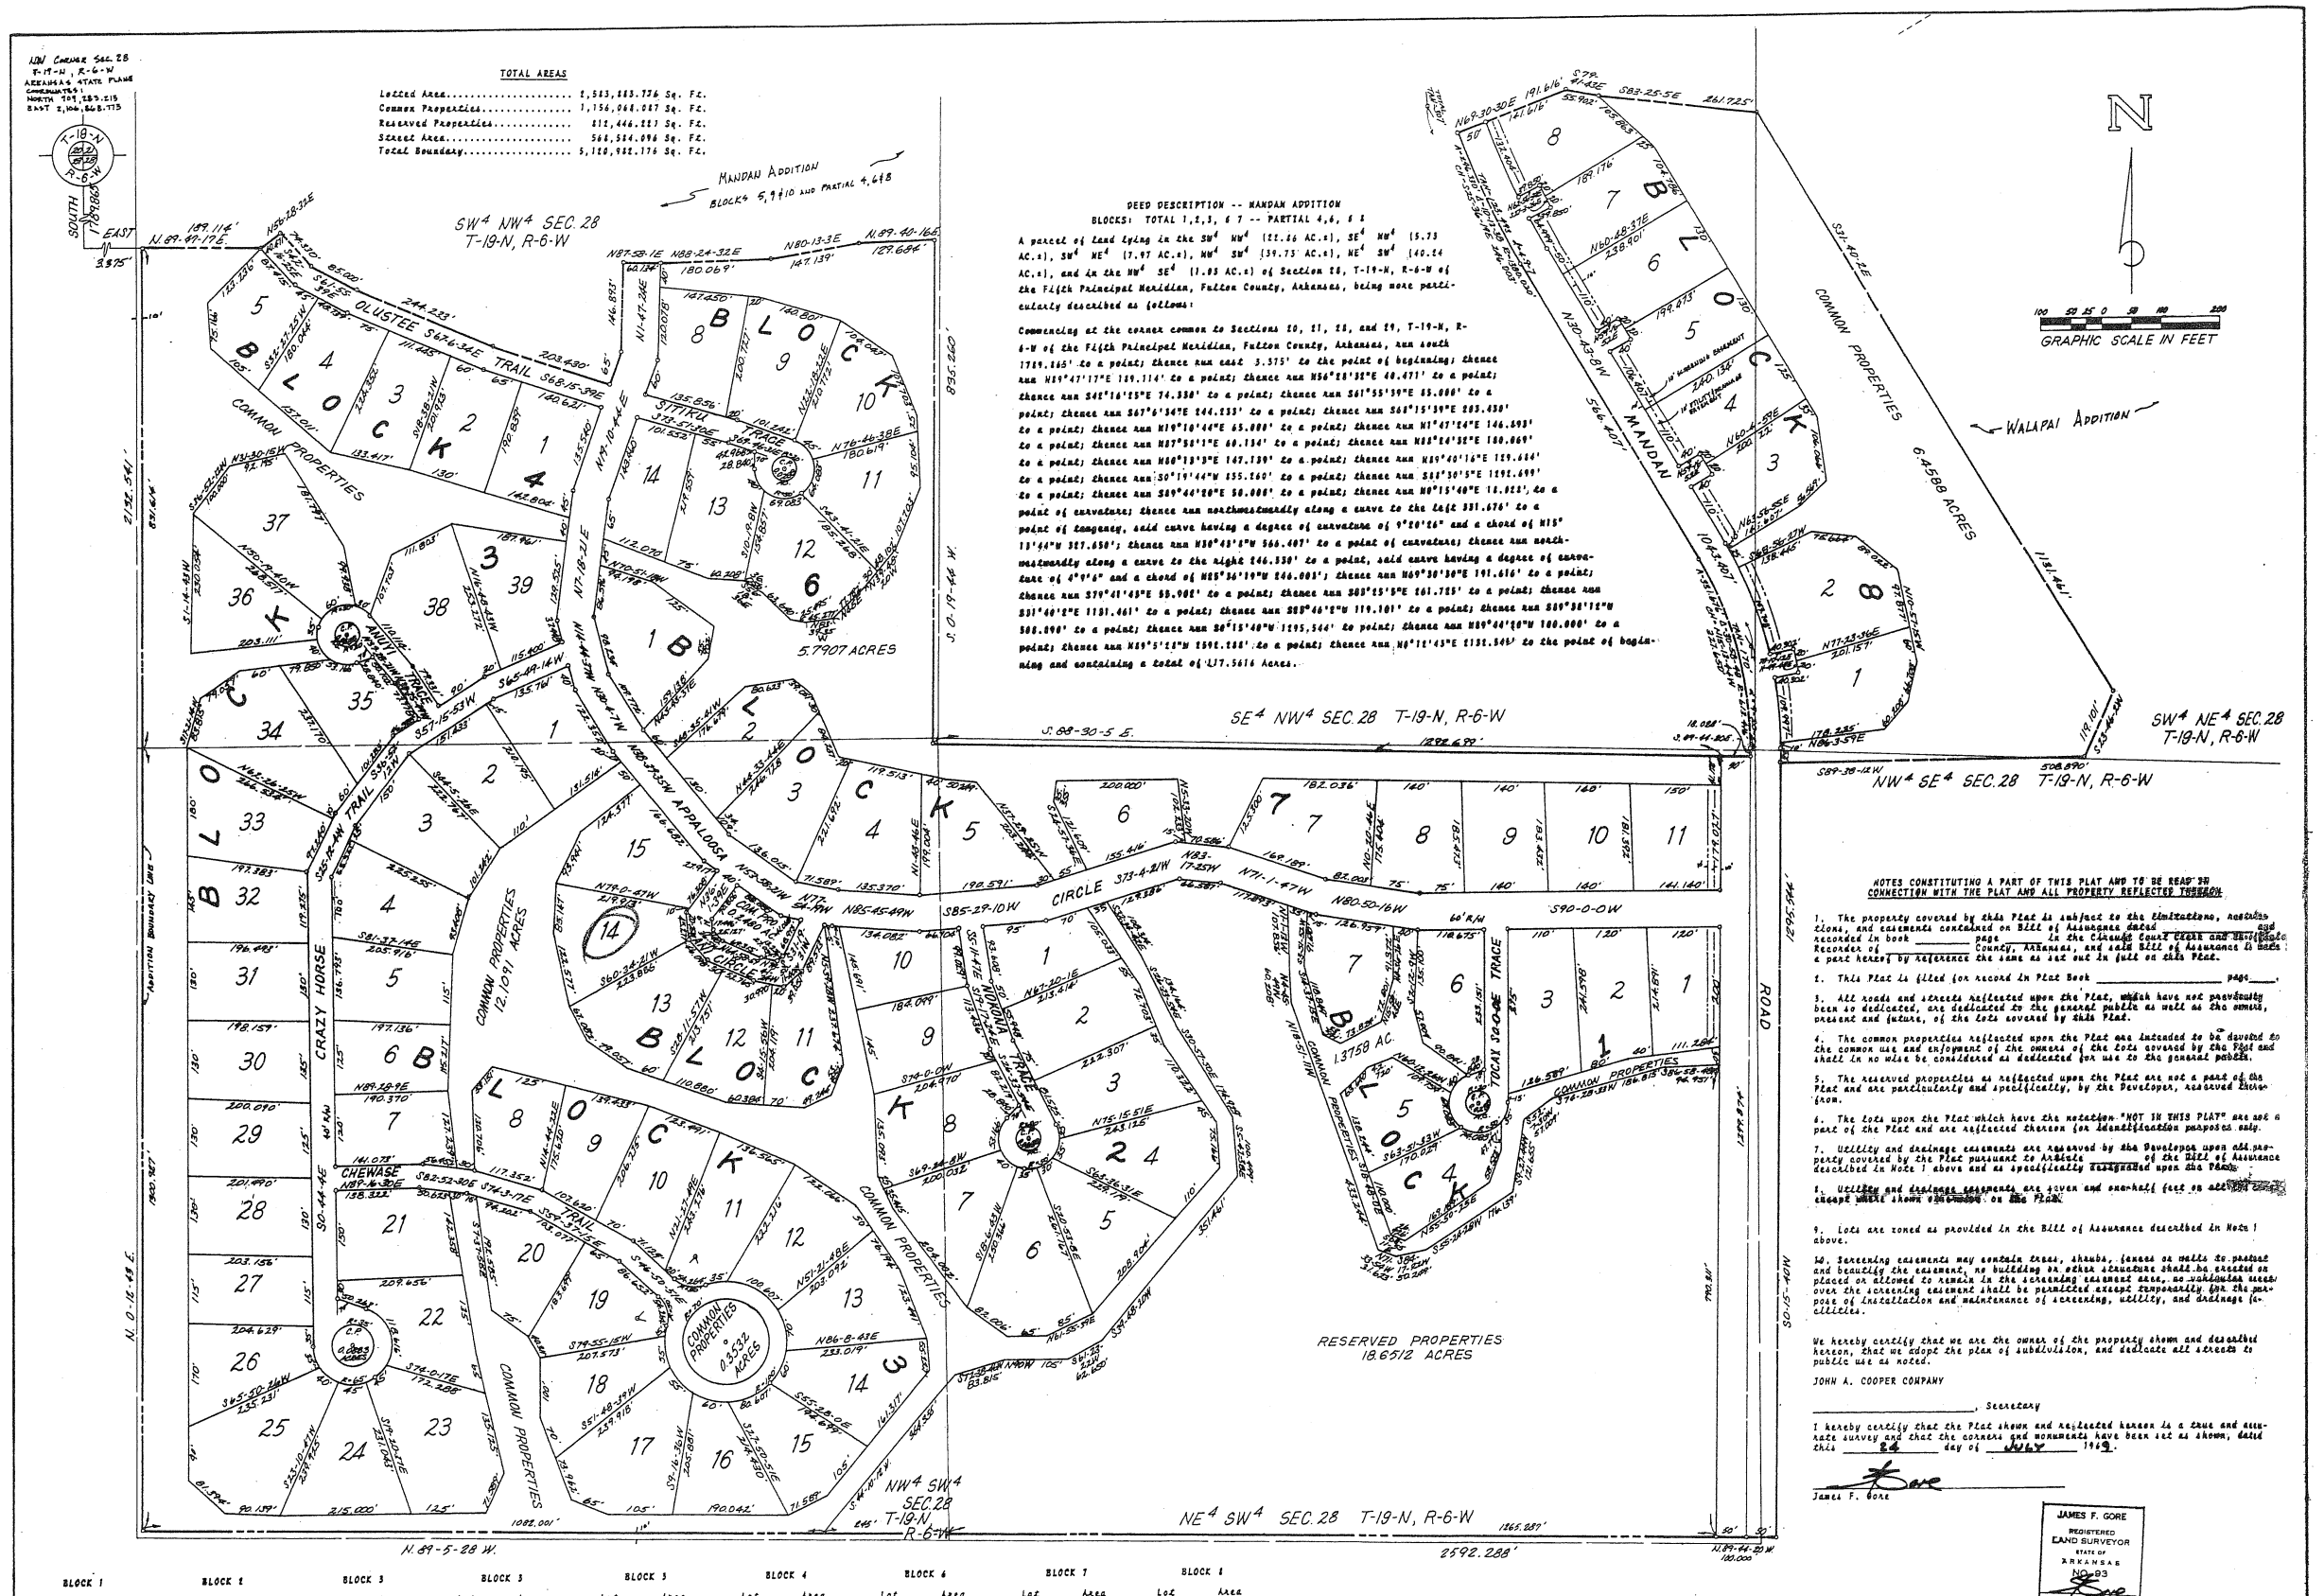
TOTAL AREAS
Located Area..... 5,513,883.776 Sq. Ft.
Common Properties..... 1,156,868.087 Sq. Ft.
Reserved Properties..... 832,446.887 Sq. Ft.
Street Area..... 566,514.096 Sq. Ft.
Total Boundary..... 5,158,982.176 Sq. Ft.
MANDAN ADDITION
BLOCKS TOTAL 1,2,3, & 7 -- PARTIAL 4,6, & 8
DEED DESCRIPTION -- MANDAN ADDITION
A parcel of land lying in the SW¼ NW¼ (22.26 AC.±), SE¼ NW¼ (5.73 AC.±), SW¼ NE¼ (7.97 AC.±), NW¼ SW¼ (39.73 AC.±), NE¼ SW¼ (40.24 AC.±), and in the NW¼ SE¼ (1.85 AC.±) of Section 28, T-19-N, R-6-W of the Fifth Principal Meridian, Fulton County, Arkansas, being more particularly described as follows:
Commencing at the corner common to Sections 20, 21, 28, and 29, T-19-N, R-6-W of the Fifth Principal Meridian, Fulton County, Arkansas, run south 1789.165' to a point; thence run east 5.375' to the point of beginning; thence run N89°47'17"E 149.114' to a point; thence run N56°58'35"E 48.477' to a point; thence run S48°16'55"E 74.338' to a point; thence run S61°55'39"E 85.888' to a point; thence run S67°6'36"E 144.233' to a point; thence run S68°15'39"E 285.430' to a point; thence run N18°18'44"E 45.888' to a point; thence run N1°47'24"E 146.693' to a point; thence run N37°58'1"E 68.134' to a point; thence run N28°24'32"E 180.869' to a point; thence run N16°13'3"E 149.739' to a point; thence run N15°40'16"E 159.644' to a point; thence run S0°19'44"W 135.760' to a point; thence run S33°30'5"E 1292.699' to a point; thence run S89°44'28"E 58.888' to a point; thence run N0°15'48"E 16.923', to a point of curvature; thence run northeasterly along a curve to the left 331.676' to a point of tangency, said curve having a degree of curvature of 9°20'26" and a chord of N15°13'44"W 327.656'; thence run N30°43'5"W 566.487' to a point of curvature; thence run northwesterly along a curve to the right 246.338' to a point, said curve having a degree of curvature of 4°9'2" and a chord of N25°54'19"W 246.083'; thence run N20°30'30"E 191.616' to a point; thence run S70°41'43"E 55.988' to a point; thence run S83°25'5"E 261.725' to a point; thence run S31°40'12"E 1131.461' to a point; thence run S0°19'44"W 119.181' to a point; thence run S89°38'12"W 508.890' to a point; thence run N0°15'48"E 1295.544' to point; thence run N89°44'28"W 180.000' to a point; thence run N34°5'12"W 596.282' to a point; thence run N0°12'43"E 1131.349' to the point of beginning and containing a total of 137.5616 Acres.
SW¼ NW¼ SEC. 28 T-19-N, R-6-W
SE¼ NW¼ SEC. 28 T-19-N, R-6-W
SW¼ NE¼ SEC. 28 T-19-N, R-6-W
NW¼ SE¼ SEC. 28 T-19-N, R-6-W
NW¼ SW¼ SEC. 28 T-19-N, R-6-W
NE¼ SW¼ SEC. 28 T-19-N, R-6-W
COMMON PROPERTIES 6.41588 ACRES
COMMON PROPERTIES 12.1091 ACRES
COMMON PROPERTIES 0.532 ACRES
5.7907 ACRES
1.3758 AC
RESERVED PROPERTIES 18.6512 ACRES
MANDAN
WALAPAI ADDITION
CRAZY HORSE TRAIL
APPALOOSA CIRCLE
TOCAH TRACE
ROAD
GRAPHIC SCALE IN FEET
N
S.79° 41.43"E 582.25.5E
S83°25'5E 261.725'
S31°40'12E 1131.461'
S89°38'12W 508.890'
N0°15'48E 1295.544'
N89°44'28W 180.000'
N34°5'12W 596.282'
N0°12'43E 1131.349'
N89°-5'-28 W.
2592.288'
S.89°-44'-20 W 180.000
N. 0°-12'-43 E.
S. 0°-19'-44 W.
1292.699'
S. 88°-30'-5 E.
1292.699'
N.89°-40'-16E
N.89°-40'-17E
S.89°-44'-20 W
S.0°-19'-44 W.
N. 0°-12'-43 E.
N.89°-5'-28 W.
S.89°-44'-20 W
180.000

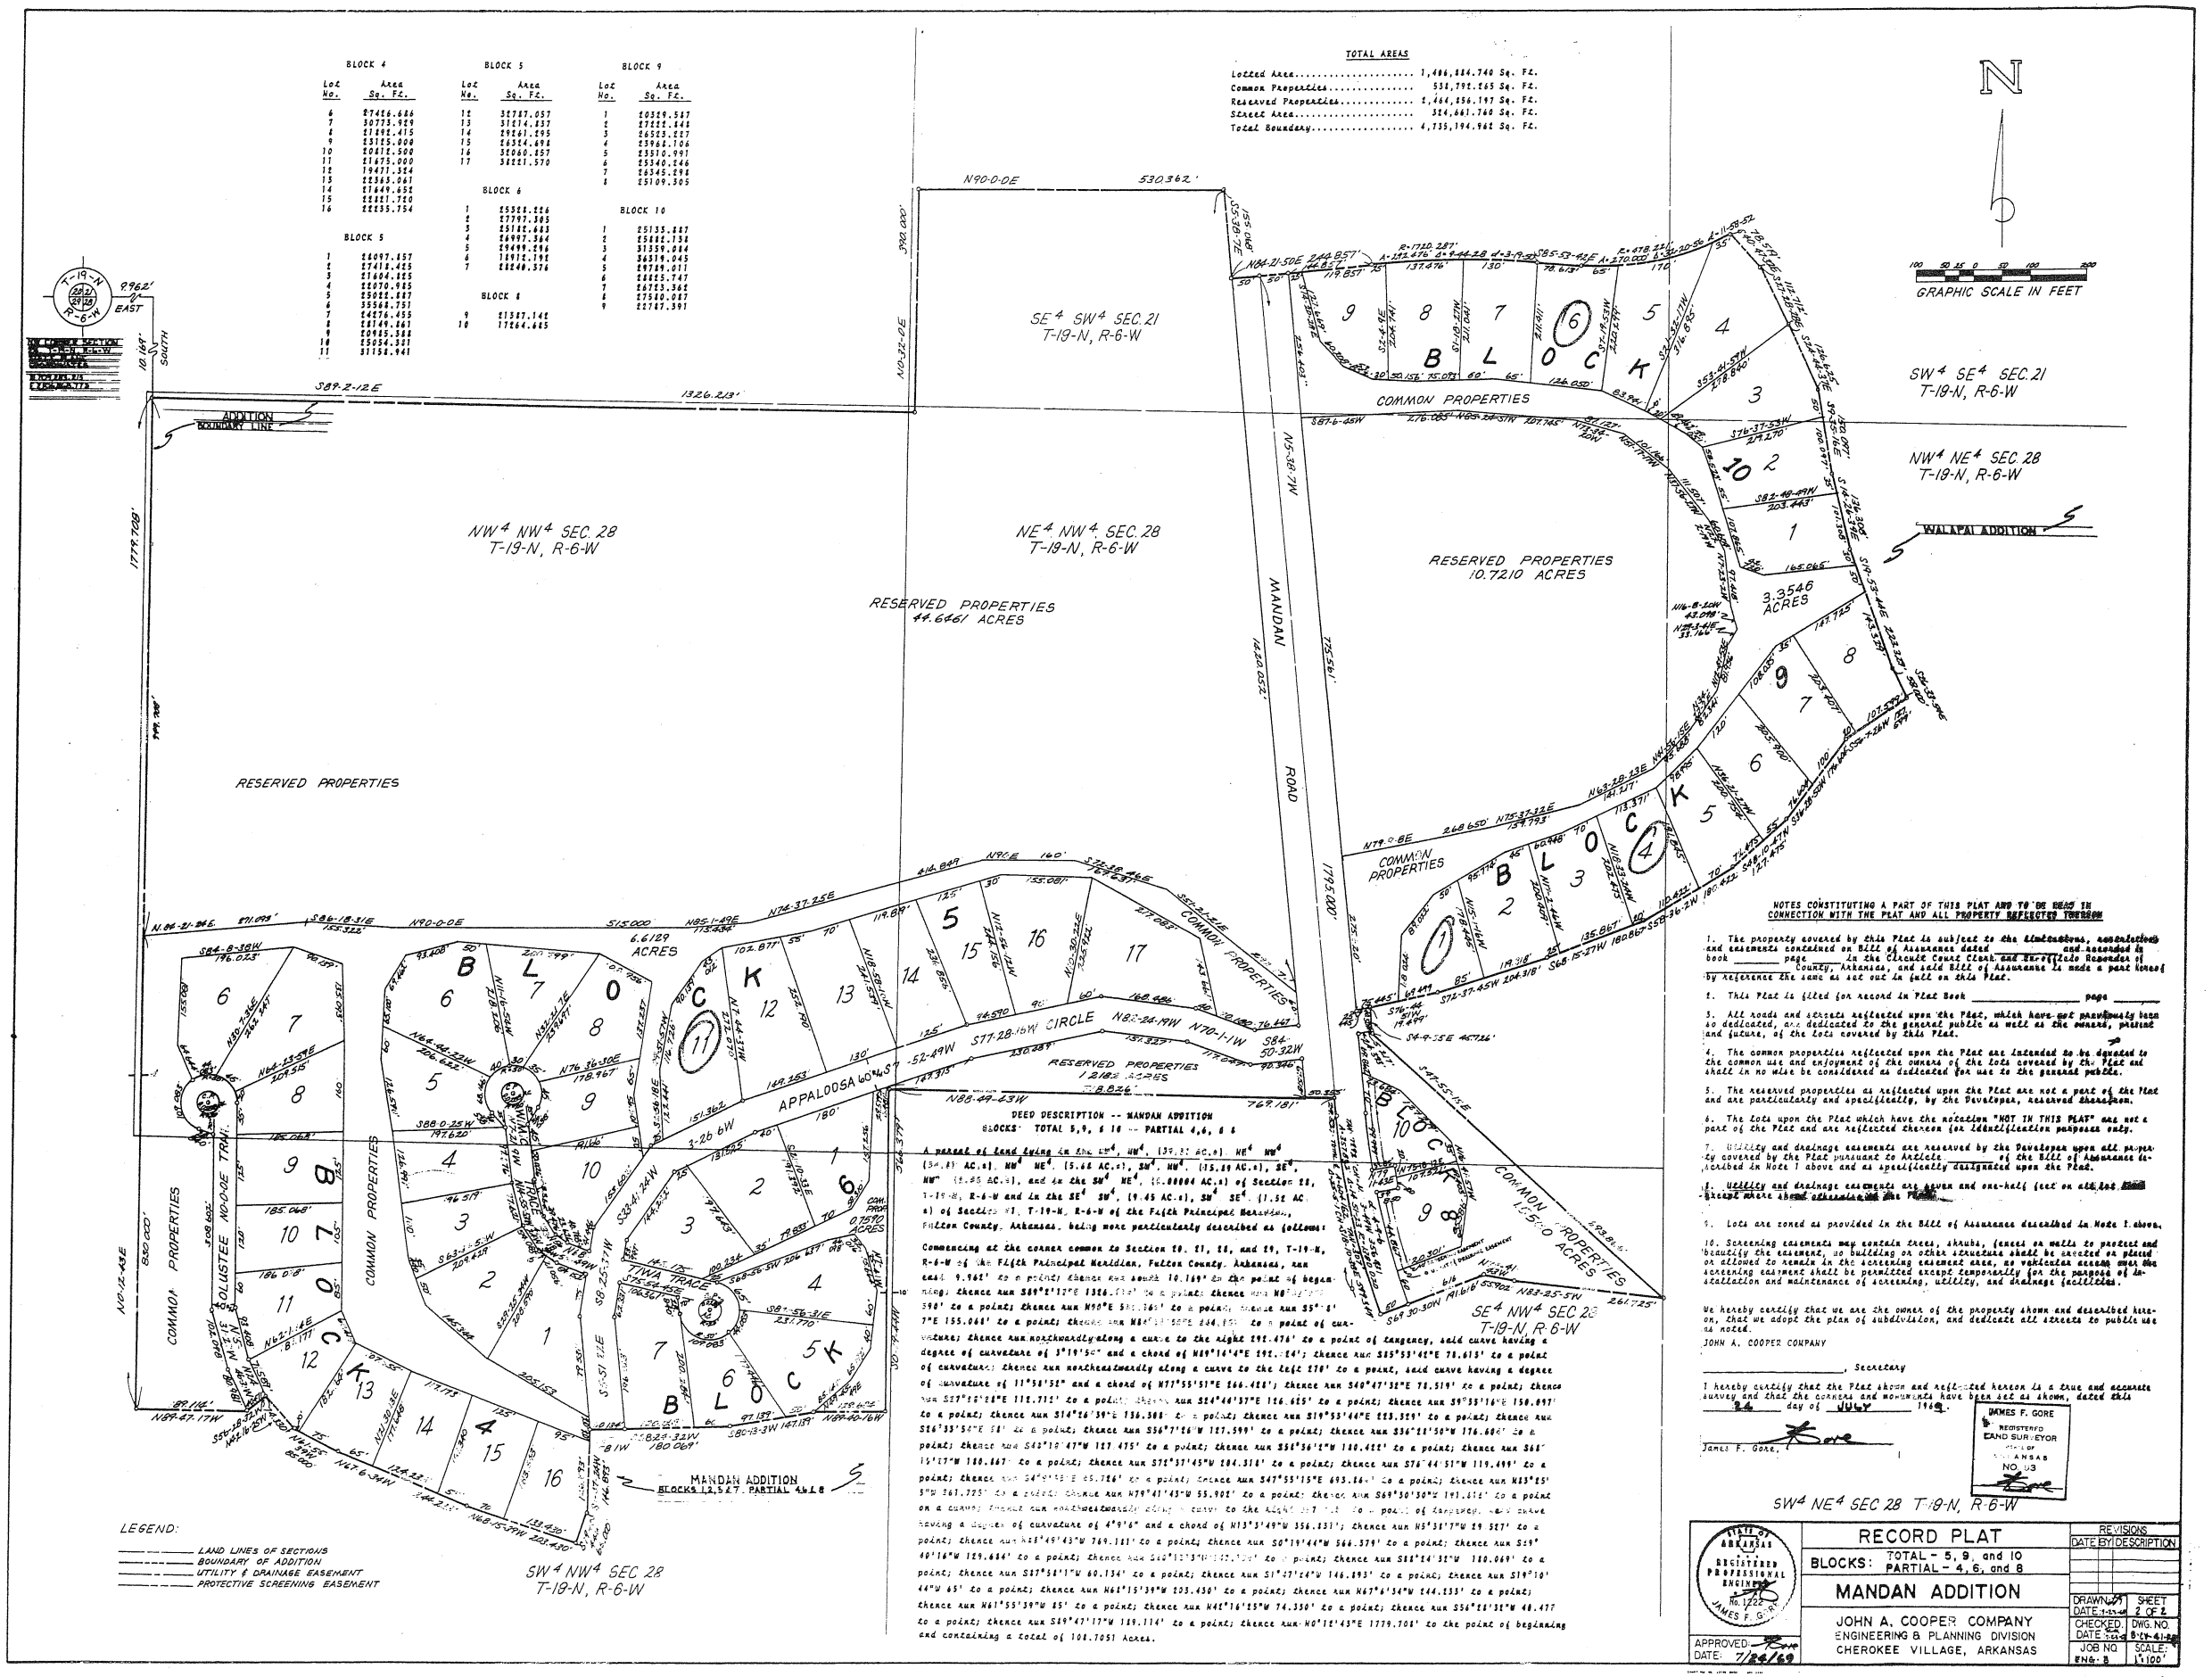

BLOCK 4

Lot No.	Area Sq. Ft.
6	87416.686
7	80773.959
8	73981.415
9	63125.000
10	20416.580
11	21475.000
12	19477.354
13	22363.063
14	27849.652
15	22451.760
16	22235.754

BLOCK 5

Lot No.	Area Sq. Ft.
1	24097.637
2	27418.425
3	27404.825
4	22270.925
5	25025.887
6	25568.751
7	24276.455
8	28749.661
9	29625.388
10	25054.331
11	21158.941

BLOCK 5

Lot No.	Area Sq. Ft.
12	30787.057
13	31614.837
14	29541.895
15	26354.493
16	32960.857
17	32221.570

BLOCK 6

Lot No.	Area Sq. Ft.
1	25388.224
2	27797.385
3	25785.683
4	24997.364
5	29499.296
6	26912.195
7	24248.378


Lot No.	Area Sq. Ft.
9	21387.146
10	17664.685

BLOCK 9

Lot No.	Area Sq. Ft.
1	20529.567
2	27221.644
3	26523.227
4	23982.706
5	23310.991
6	25340.246
7	26345.094
8	25109.305

BLOCK 10

Lot No.	Area Sq. Ft.
1	25735.227
2	25282.732
3	21339.024
4	24319.045
5	29729.077
6	24225.747
7	24753.362
8	27540.027
9	22767.391

TOTAL AREAS

Lotted Area	1,486,884.740 Sq. Ft.
Common Properties	532,792.265 Sq. Ft.
Reserved Properties	2,464,156.197 Sq. Ft.
Street Area	324,661.760 Sq. Ft.
Total Boundary	4,735,194.962 Sq. Ft.

DEED DESCRIPTION -- MANDAN ADDITION
BLOCKS: TOTAL 5,9, & 10 -- PARTIAL 4,6, & 8

A parcel of land lying in the NE^4, NW^4, (39.37 AC.±) NE^4 NW^4 (34.81 AC.±) NW^4 NE^4, (5.66 AC.±), SW^4, NW^4, (15.88 AC.±), SE^4, NW^4 (8.90 AC.±), and in the SW^4 NE^4, (0.88884 AC.±) of Section 28, T-19-N, R-6-W and in the SE^4 SW^4, (9.45 AC.±), SW^4 SE^4, (1.52 AC ±) of Section 21, T-19-N, R-6-W of the Fifth Principal Meridian., Fulton County, Arkansas, being more particularly described as follows:

Commencing at the corner common to Section 28, 21, 28, and 29, T-19-N, R-6-W of the Fifth Principal Meridian, Fulton County, Arkansas, run east 9.962' to a point; thence run south 10.69' to the point of beginning; thence run S89°2'12"E 1326.223' to a point; thence run N0°32'0"E 530.362' to a point; thence run N90°0'0"E 530' to a point; thence run S5°38'7"E 1420.052' to a point; thence run S7°55'18"E 1795.600' to a point; 