LOT AREAS - BLOCK 1		BLOCK 1 - CONTINUED		BLOCK 2 - CONTINUED		BLOCK 2 - CONTINUED		LOT AREAS - BLOCK 3		LOT AREAS - BLOCK 4		LOT AREAS - BLOCK 5		BLOCK 5 - CONTINUED		BLOCK 6 - CONTINUED		LOT AREAS - BLOCK 7		BLOCK 7 - CONTINUED		LOT AREAS - BLOCK 8		BLOCK 8 - CONTINUED		BLOCK 8 - CONTINUED	
Lot No.	Area (Square Feet)	Lot No.	Area (Square Feet)	Lot No.	Area (Square Feet)	Lot No.	Area (Square Feet)	Lot No.	Area (Square Feet)	Lot No.	Area (Square Feet)	Lot No.	Area (Square Feet)	Lot No.	Area (Square Feet)	Lot No.	Area (Square Feet)	Lot No.	Area (Square Feet)	Lot No.	Area (Square Feet)	Lot No.	Area (Square Feet)	Lot No.	Area (Square Feet)	Lot No.	Area (Square Feet)
1	16,981.59	16	13,279.26	4	11,467.81	19	15,815.41	1	12,587.16	1	11,430.96	1	15,902.28	17	14,410.16	3	12,713.33	1	12,987.54	17	9,714.46	1	11,763.67	17	13,832.70	33	16,876.06
2	12,237.15	17	11,584.36	5	13,852.48	20	13,906.22	2	11,612.41	2	15,147.29	2	11,894.80	18	14,014.89	4	12,748.11	2	11,588.07	18	10,647.36	2	9,120.63	18	13,397.51	34	11,873.15
3	11,938.99	18	14,188.74	6	11,480.76	21	13,533.13	3	10,511.31	3	16,993.28	3	11,549.19	19	12,962.82	5	12,838.78	3	12,988.78	19	13,421.16	3	12,834.89	19	14,648.19	35	14,068.77
4	12,484.05	19	13,886.63	7	12,482.10	22	13,541.11	4	10,447.20	4	13,307.06	4	11,461.95	20	11,986.00	6	10,325.00	4	10,834.49	20	12,243.52	4	11,373.90	20	12,133.52	37	10,215.54
5	12,212.05	20	14,460.56	8	12,805.02	23	14,126.92	5	10,207.51	5	12,552.01	5	14,322.78	21	11,617.61	7	12,688.54	5	11,869.54	21	11,825.01	5	11,836.84	21	13,156.80	37	13,187.21
6	11,947.25	21	15,845.53	9	15,988.91	24	13,308.20	6	11,534.47	6	10,886.12	6	11,262.21	22	13,996.97	8	12,120.00	6	11,963.71	22	11,825.01	6	13,536.82	22	12,820.00	38	14,169.73
7	12,598.20			10	13,798.18	25	12,337.11	7	13,027.97	7	11,324.97	7	11,050.18	23	12,170.61	9	11,360.58	7	12,087.80	23	10,387.31	7	12,257.80	23	13,613.08	39	14,807.63
8	13,326.93	LOT AREAS BLOCK 2		11	14,215.98	26	13,384.95	8	12,795.46	8	14,488.36	8	13,611.93	24	12,505.02	10	11,360.58	8	12,089.41	24	11,430.42	8	12,020.01	24	11,893.49	40	14,880.75
9	14,434.99			12	13,824.34	27	10,328.57	9	14,873.43	9	13,892.31	9	11,831.58			11	11,388.48	9	12,089.41	25	11,430.42	9	12,743.84	25	12,089.31	41	14,160.18
10	15,098.54	Lot No.	Area (Square Feet)	13	13,299.51	28	11,307.01	10	14,510.66	10	13,849.21	10	12,799.13	LOT AREAS - BLOCK 6		12	12,762.14	10	13,995.64	26	10,103.42	10	12,135.48	26	10,662.20	42	11,886.68
11	13,044.87			14	11,901.01	29	11,696.28			11	13,163.15	11	12,521.54			13	11,696.24	11	12,819.28	27	10,506.22	11	10,702.42	27	9,586.35			
12	13,405.93			15	14,706.10	30	12,574.76			12	12,764.11	12	14,049.04	Lot No.	Area (Square Feet)	14	13,116.82	12	10,947.03	28	11,471.96	13	10,834.85	28	14,958.78			
13	15,156.01	1	15,813.32	16	11,138.23	31	14,366.57					13	11,930.32			15	11,424.53	13	10,834.85			14	10,734.56	29	13,308.54		
14	13,488.83	2	12,644.67	17	11,293.76	32	13,365.97					14	11,150.18			16	12,130.82	14	11,968.36			15	10,543.84	31	11,609.64		
15	12,947.62	3	13,868.41	18	11,338.36							15	11,501.15					15	11,396.44			16	11,063.94	32	11,423.34		
												16	11,588.96														

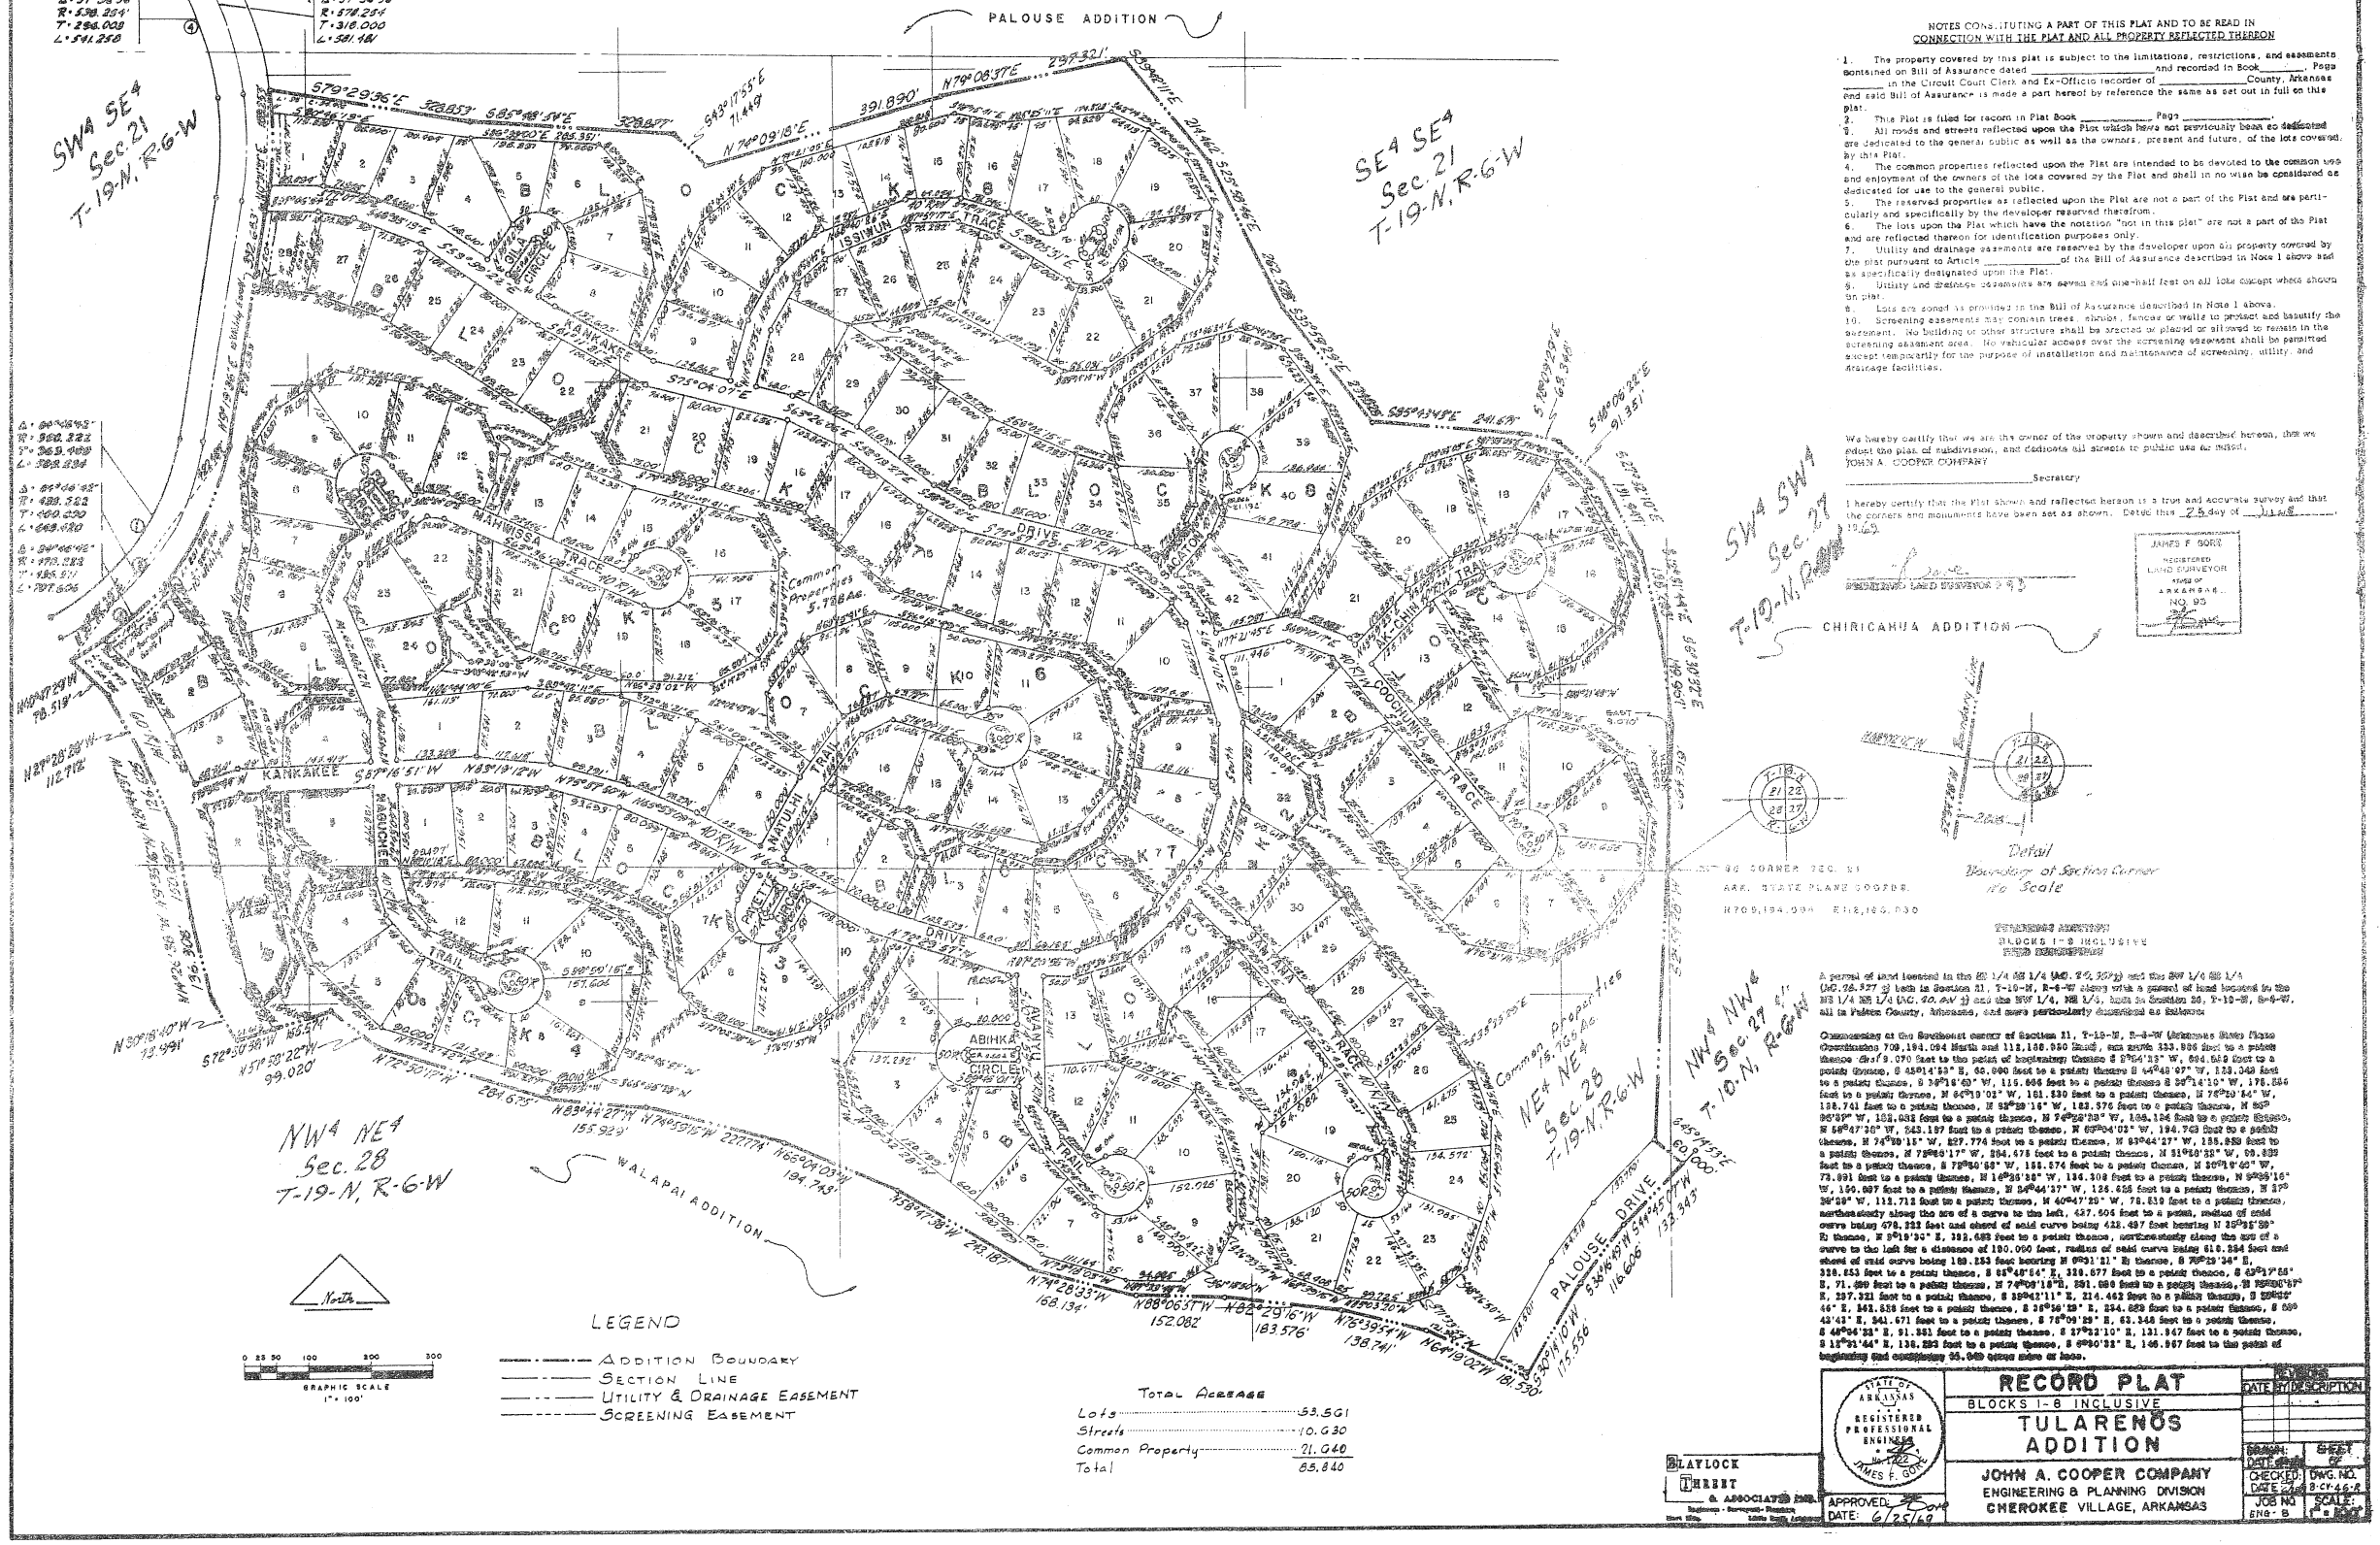
PALOUSE ADDITION
SW4 SE4 Sec 21 T-19-N, R-6-W
SE4 SE4 Sec 21 T-19-N, R-6-W
NW4 NE4 Sec. 28 T-19-N, R-6-W
NW4 NW4 Sec 27 T-19-N, R-6-W
NE4 NE4 Sec 28 T-19-N, R-6-W
CHIRICAHUA ADDITION
WALAPAI ADDITION
KANKAKEE
